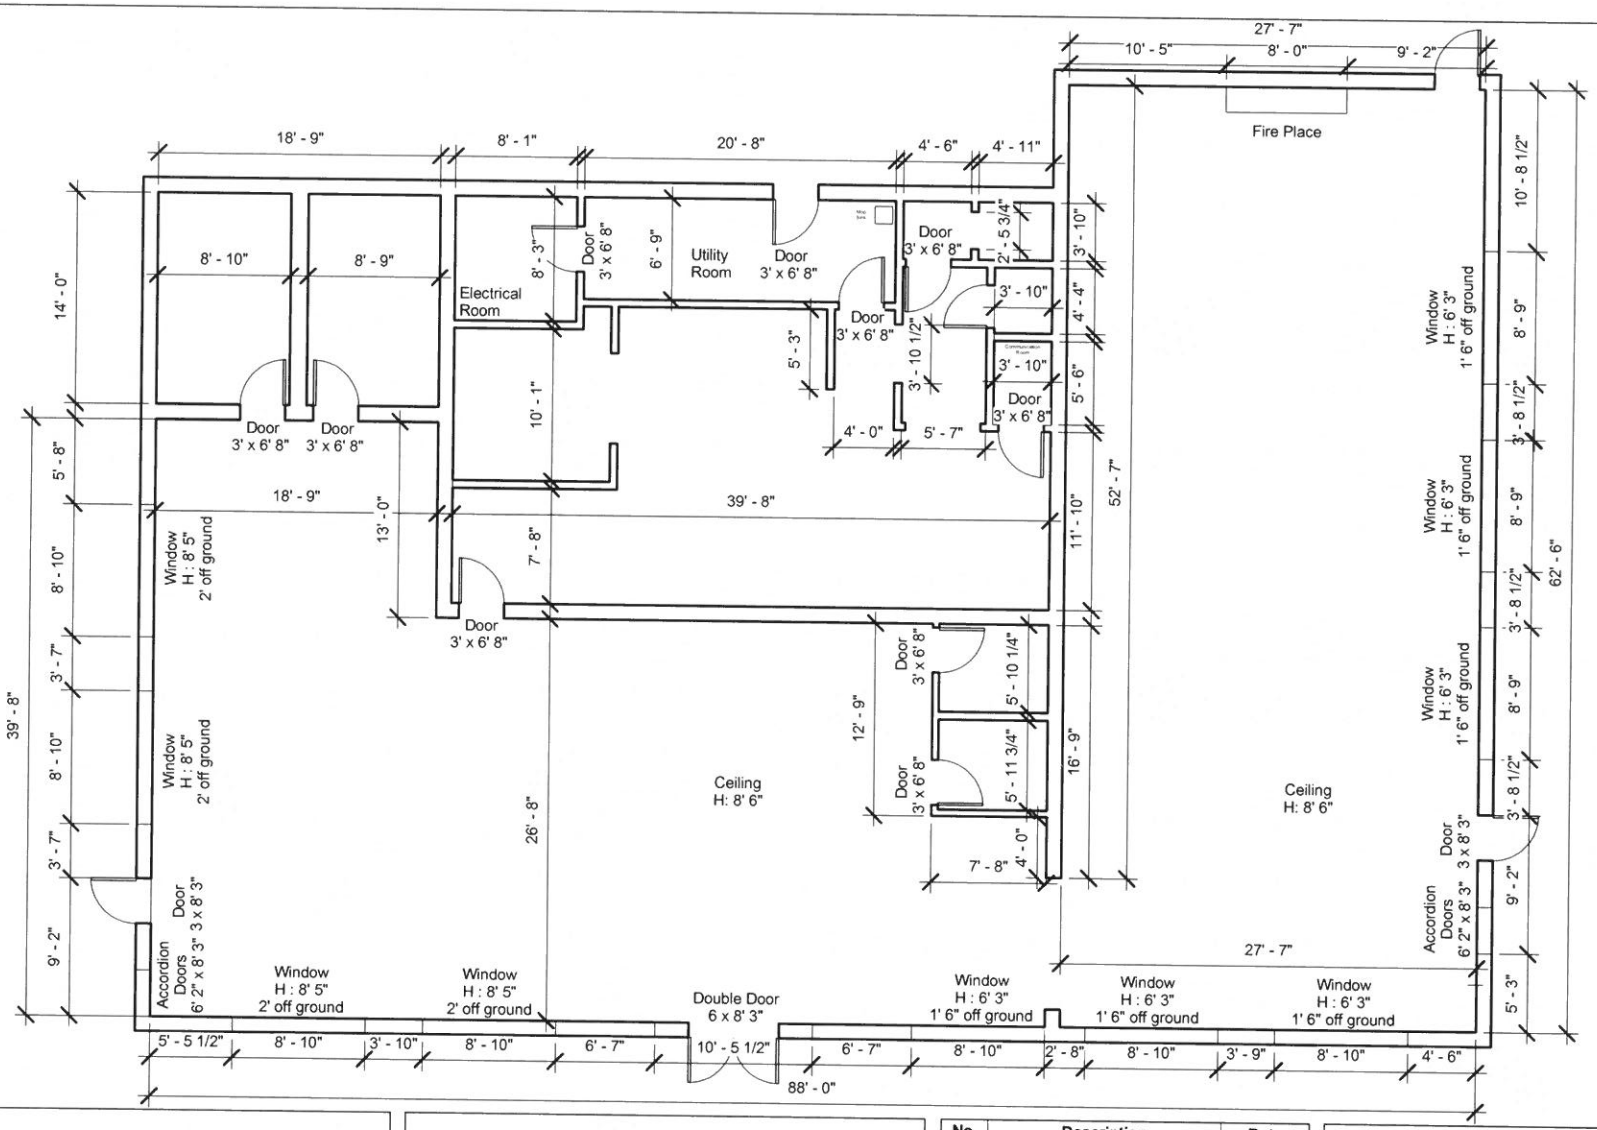

3515 North Broadway

Knoxville, TN

No.	Description	Date

3515 North Broadway

Project number	Project Number	A101
Date	Issue Date	
Drawn by		
Checked by	Checker	Scale 1/8" = 1'-0"

12/24/2015 3:00:16 AM