

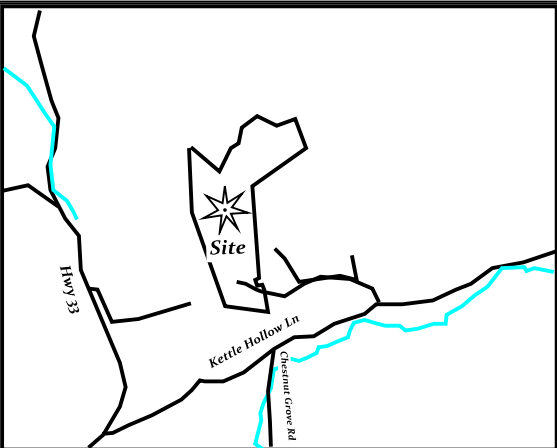


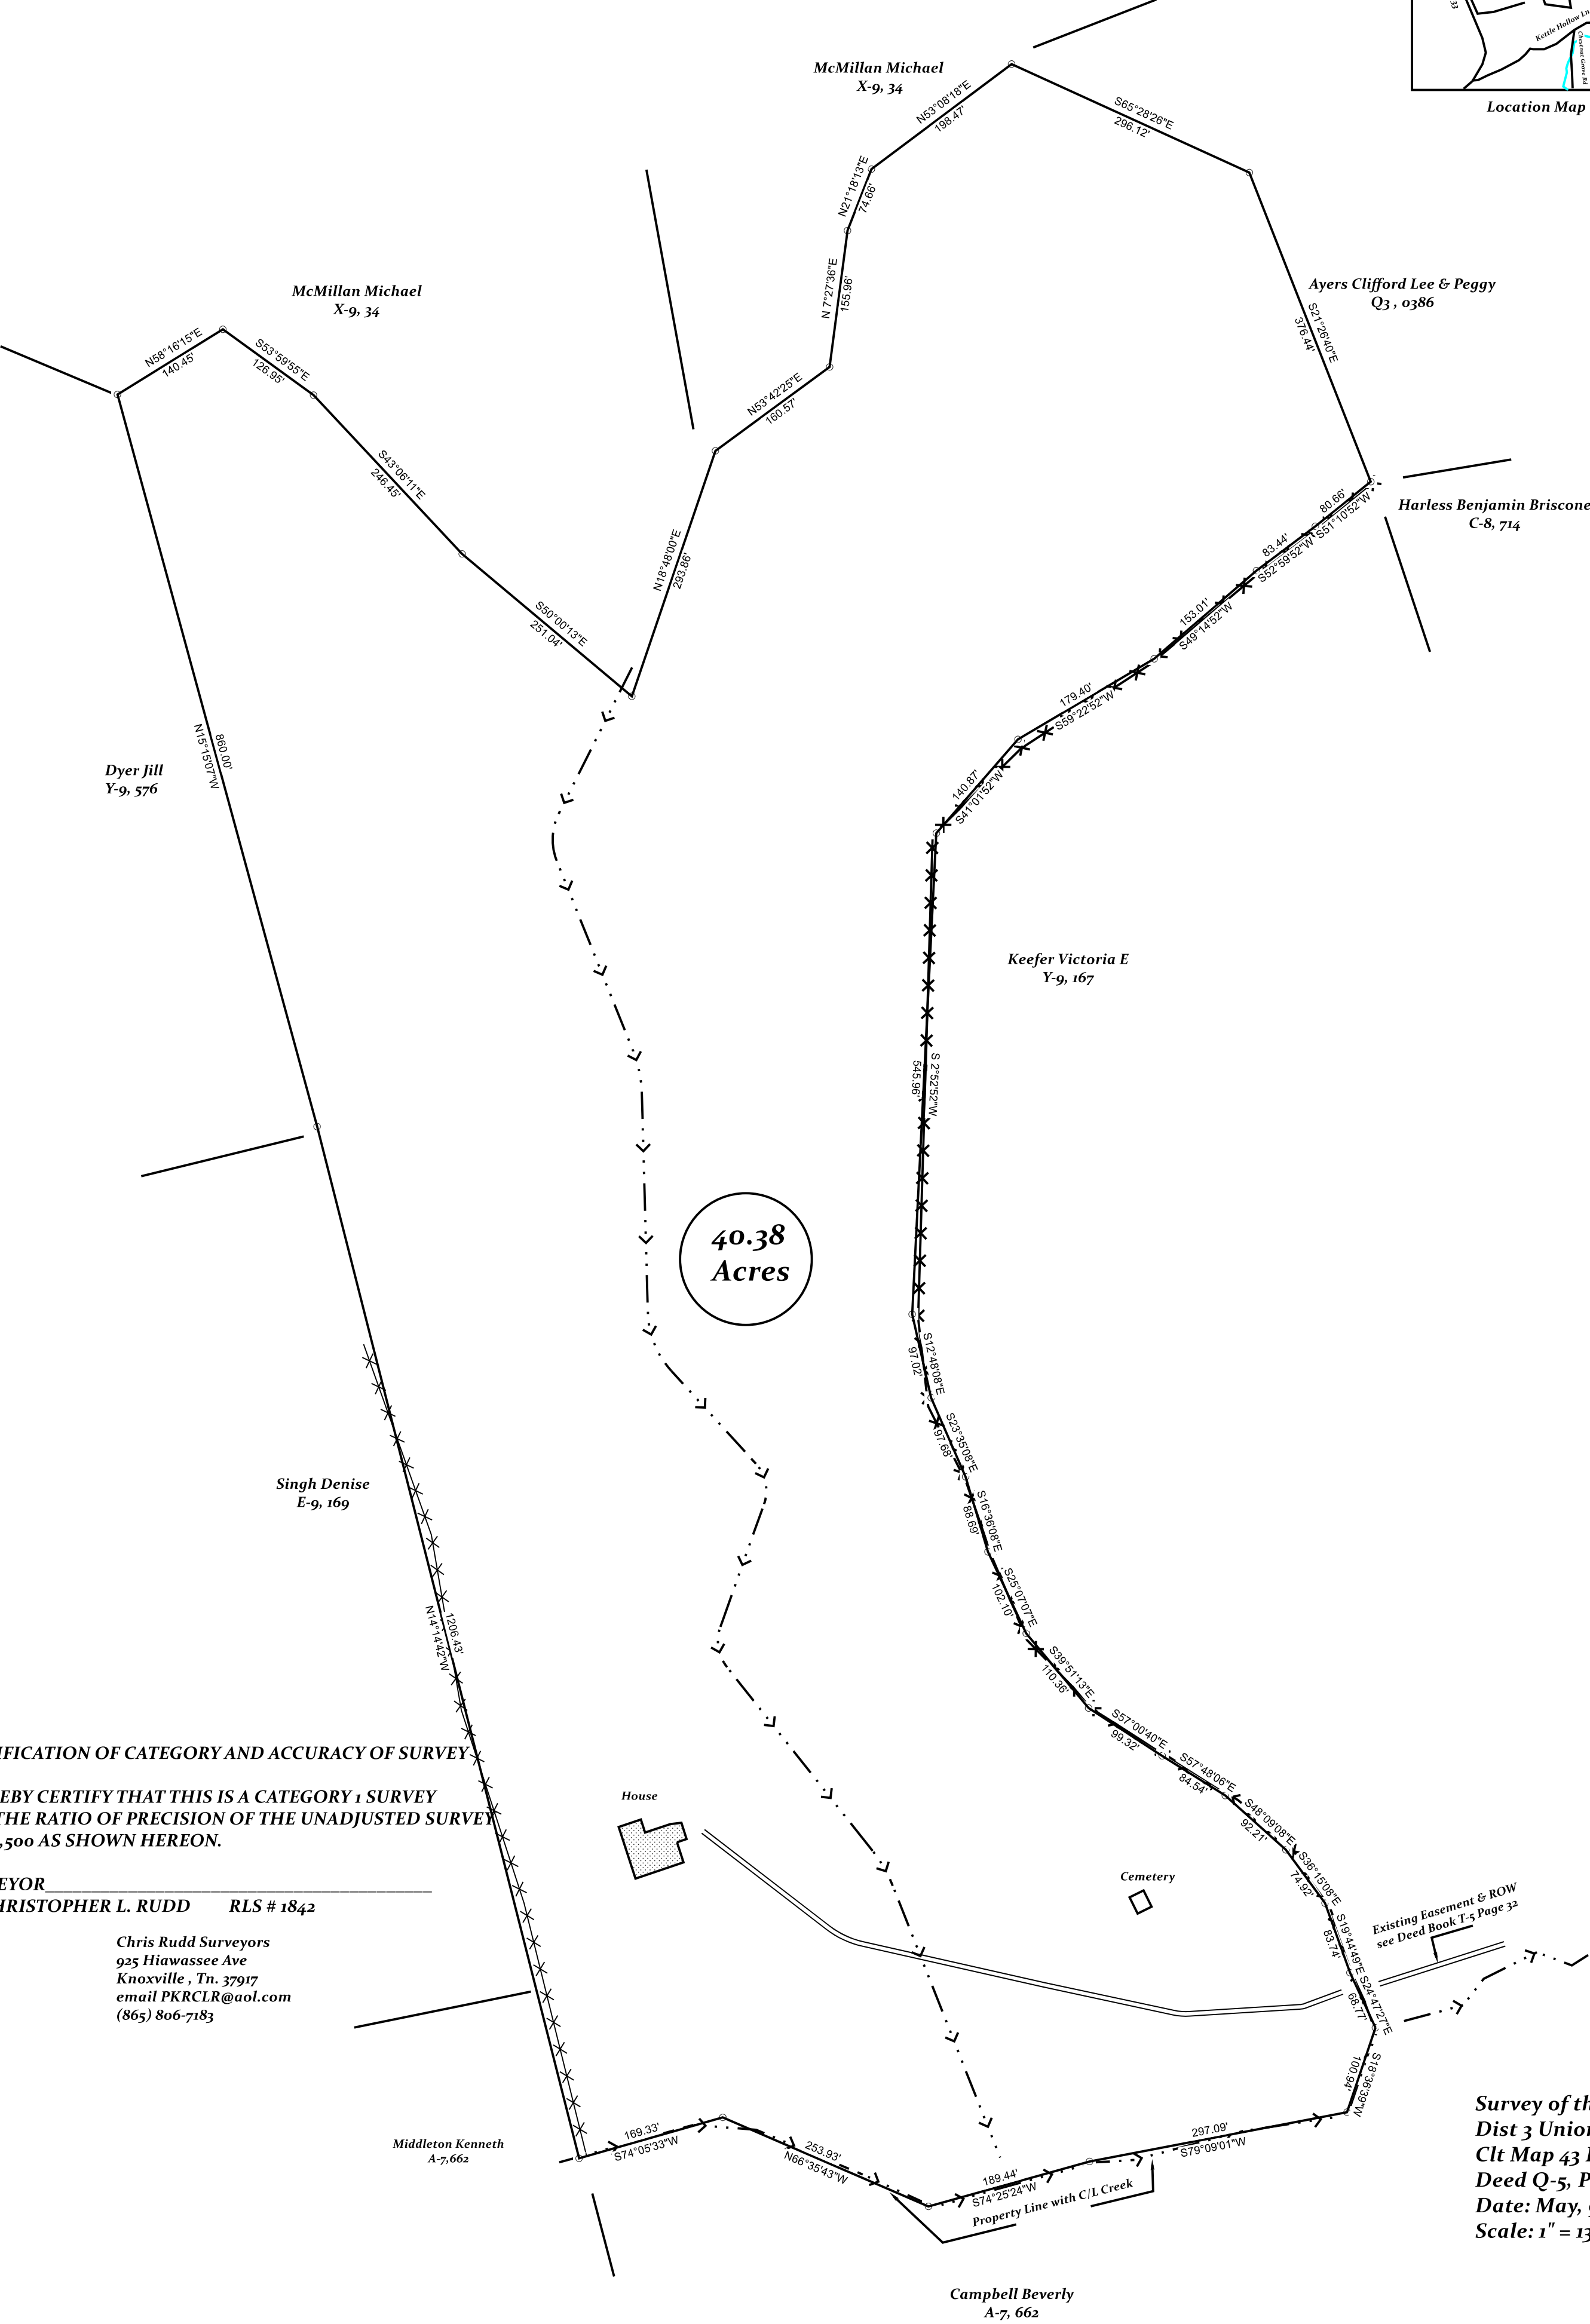

Location Map not to Scale

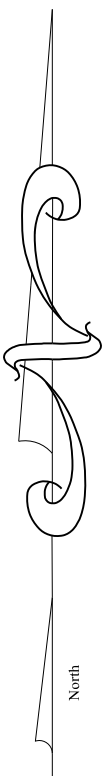

CERTIFICATION OF CATEGORY AND ACCURACY OF SURVEY

I HEREBY CERTIFY THAT THIS IS A CATEGORY 1 SURVEY AND THE RATIO OF PRECISION OF THE UNADJUSTED SURVEY IS 1:7,500 AS SHOWN HEREON.

SURVEYOR
CHRISTOPHER L. RUDD RLS # 1842

Chris Rudd Surveyors
925 Hiawassee Ave
Knoxville, Tn. 37917
email PKRCLR@aol.com
(865) 806-7183

Survey of the Hayes Property
Dist 3 Union co TN
Clt Map 43 Parcel 40
Deed Q-5, Page 494
Date: May, 9th, 2025
Scale: 1" = 130'

